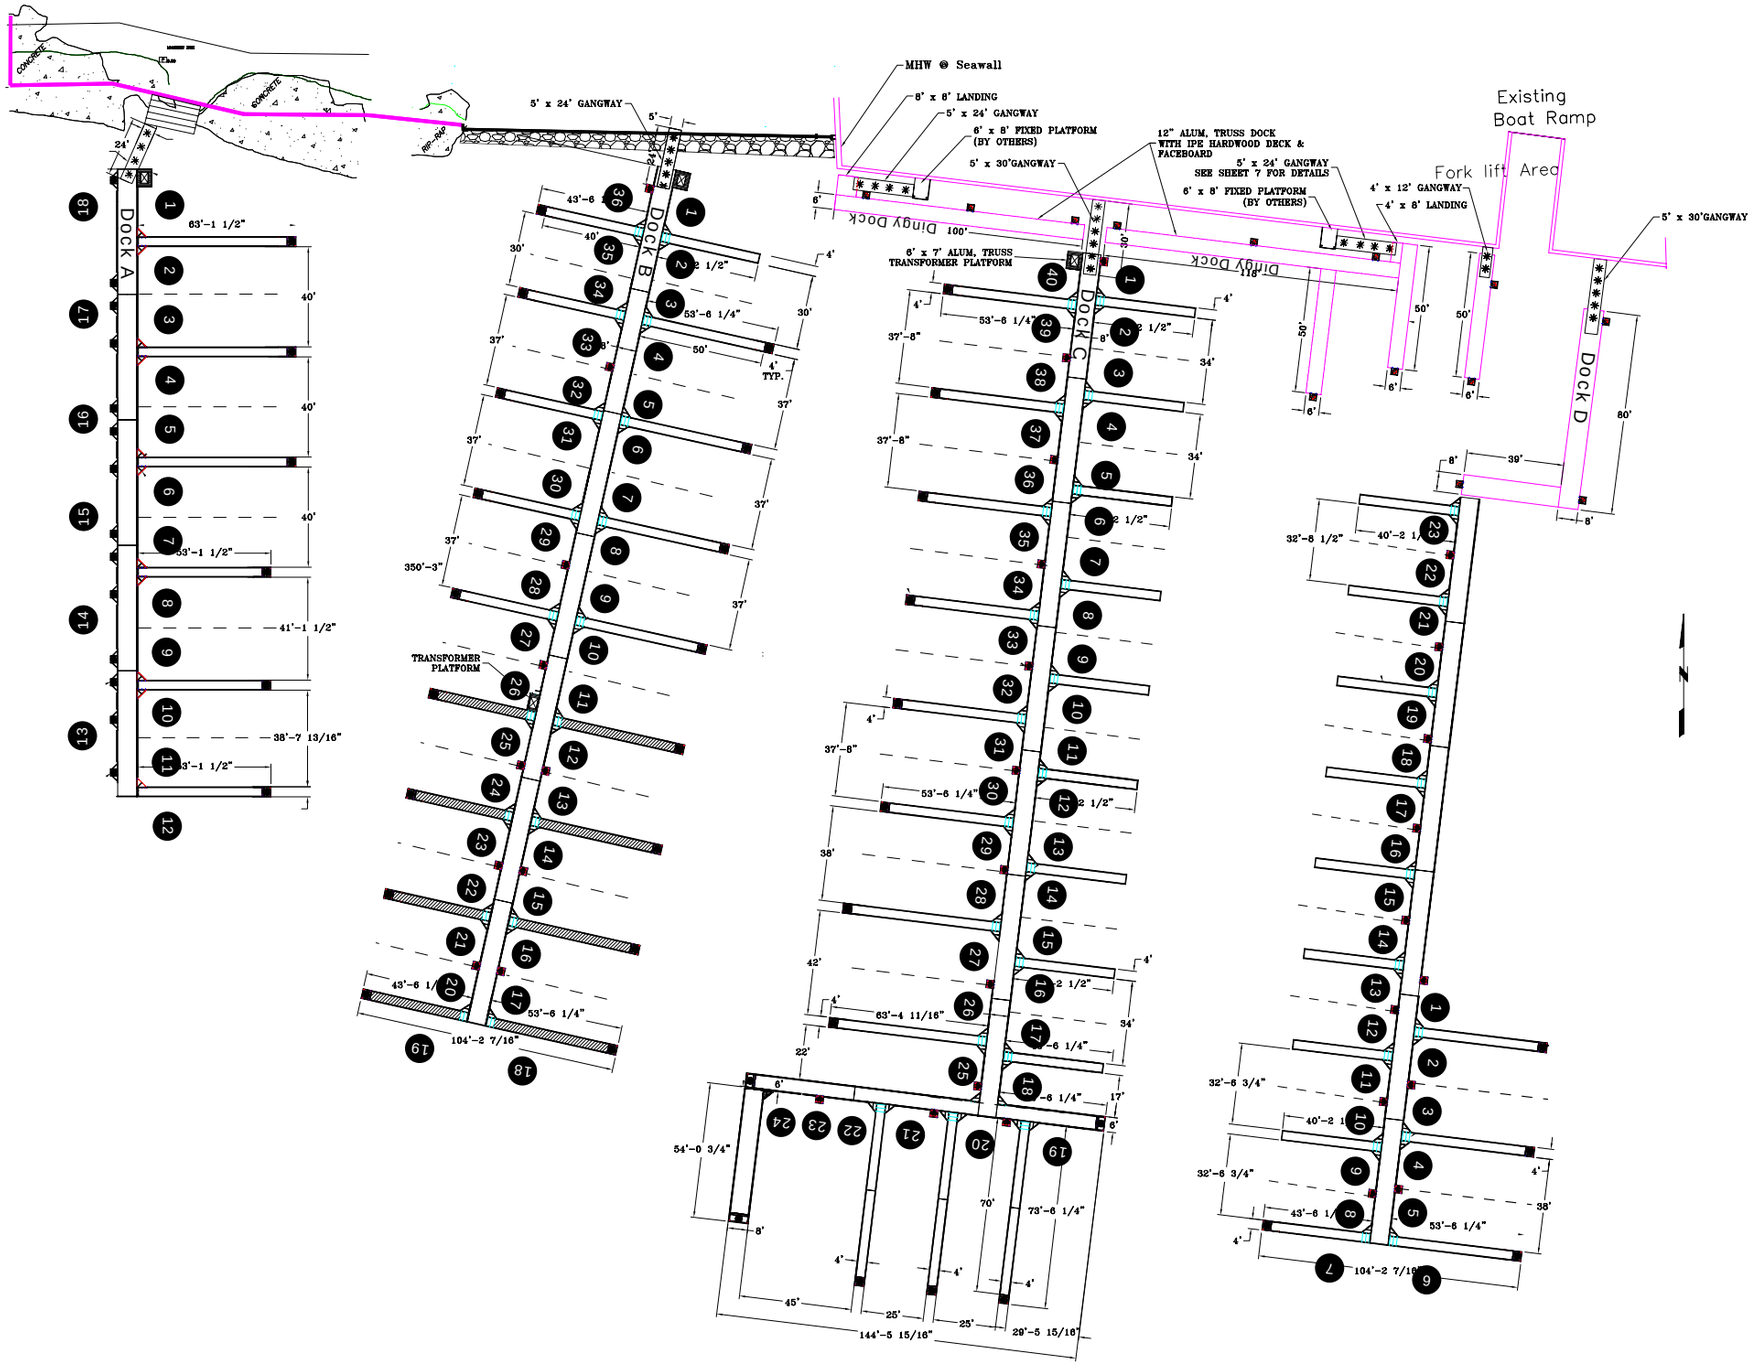
MHW @ Seawall
8' x 8' LANDING
5' x 24' GANGWAY
6' x 8' FIXED PLATFORM (BY OTHERS)
5' x 30'GANGWAY
12" ALUM. TRUSS DOCK WITH IPE HARDWOOD DECK & FACEBOARD
5' x 24' GANGWAY SEE SHEET 7 FOR DETAILS
6' x 8' FIXED PLATFORM (BY OTHERS)
4' x 12' GANGWAY
4' x 8' LANDING
Existing Boat Ramp
Fork lift Area
5' x 30'GANGWAY
5' x 24' GANGWAY
6' x 7' ALUM. TRUSS TRANSFORMER PLATFORM
Dingy Dock
Dingy Dock
Dock A
Dock B
Dock C
Dock D
TRANSFORMER PLATFORM
CONCRETE
CONCRETE
RIP-RAP
63'-1 1/2"
53'-1 1/2"
41'-1 1/2"
38'-7 13/16"
43'-6
53'-6 1/4"
104'-2 7/16"
350'-3"
63'-4 11/16"
144'-5 15/16"
29'-5 15/16"
54'-0 3/4"
73'-6 1/4"
32'-8 1/2"
32'-6 3/4"
40'-2 1/2"
104'-2 7/16"